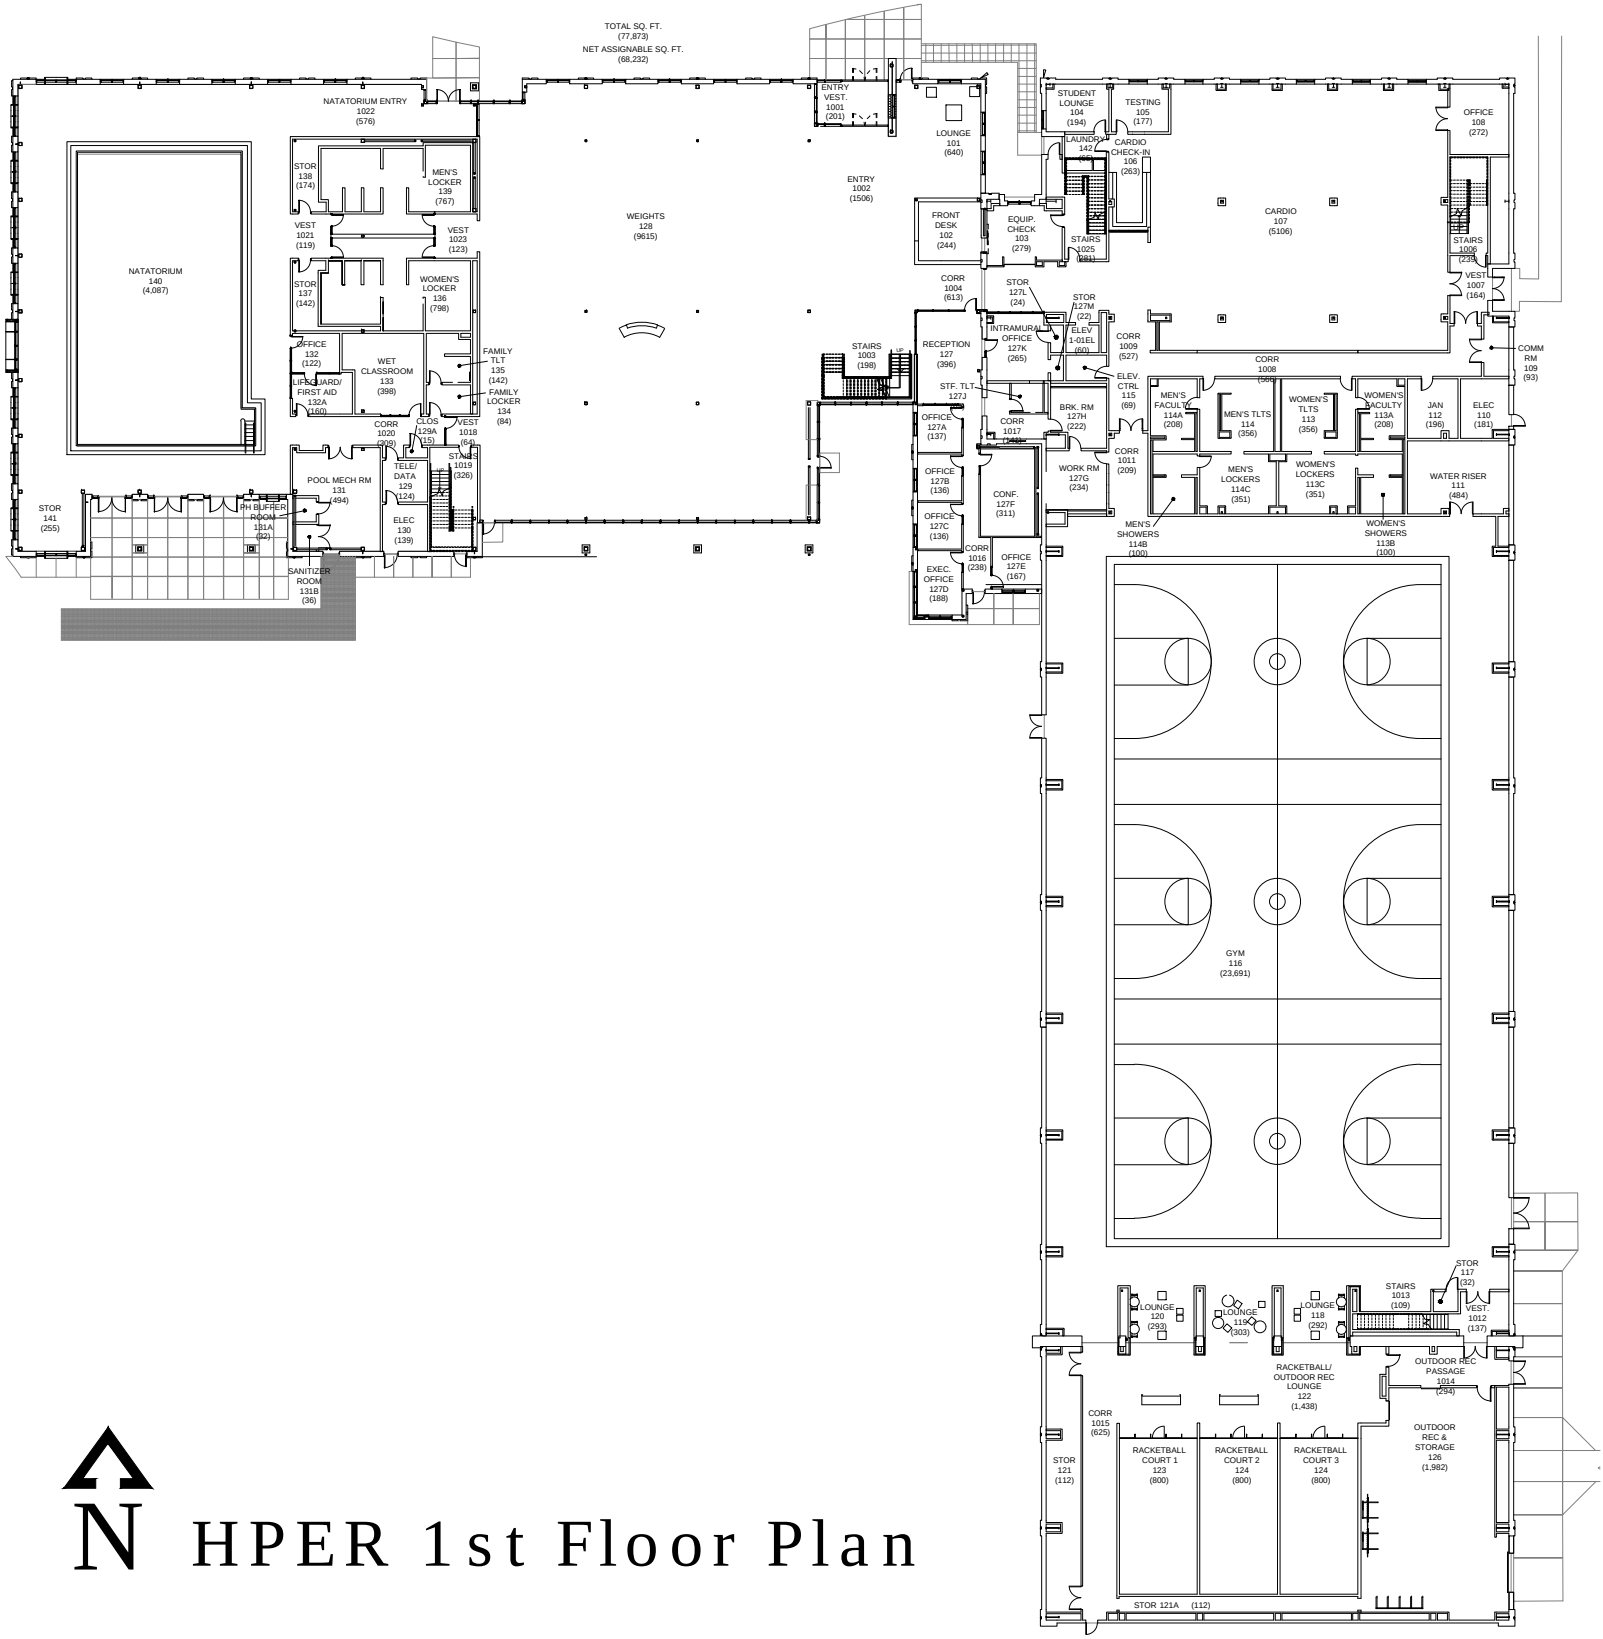

N HPER 1st Floor Plan